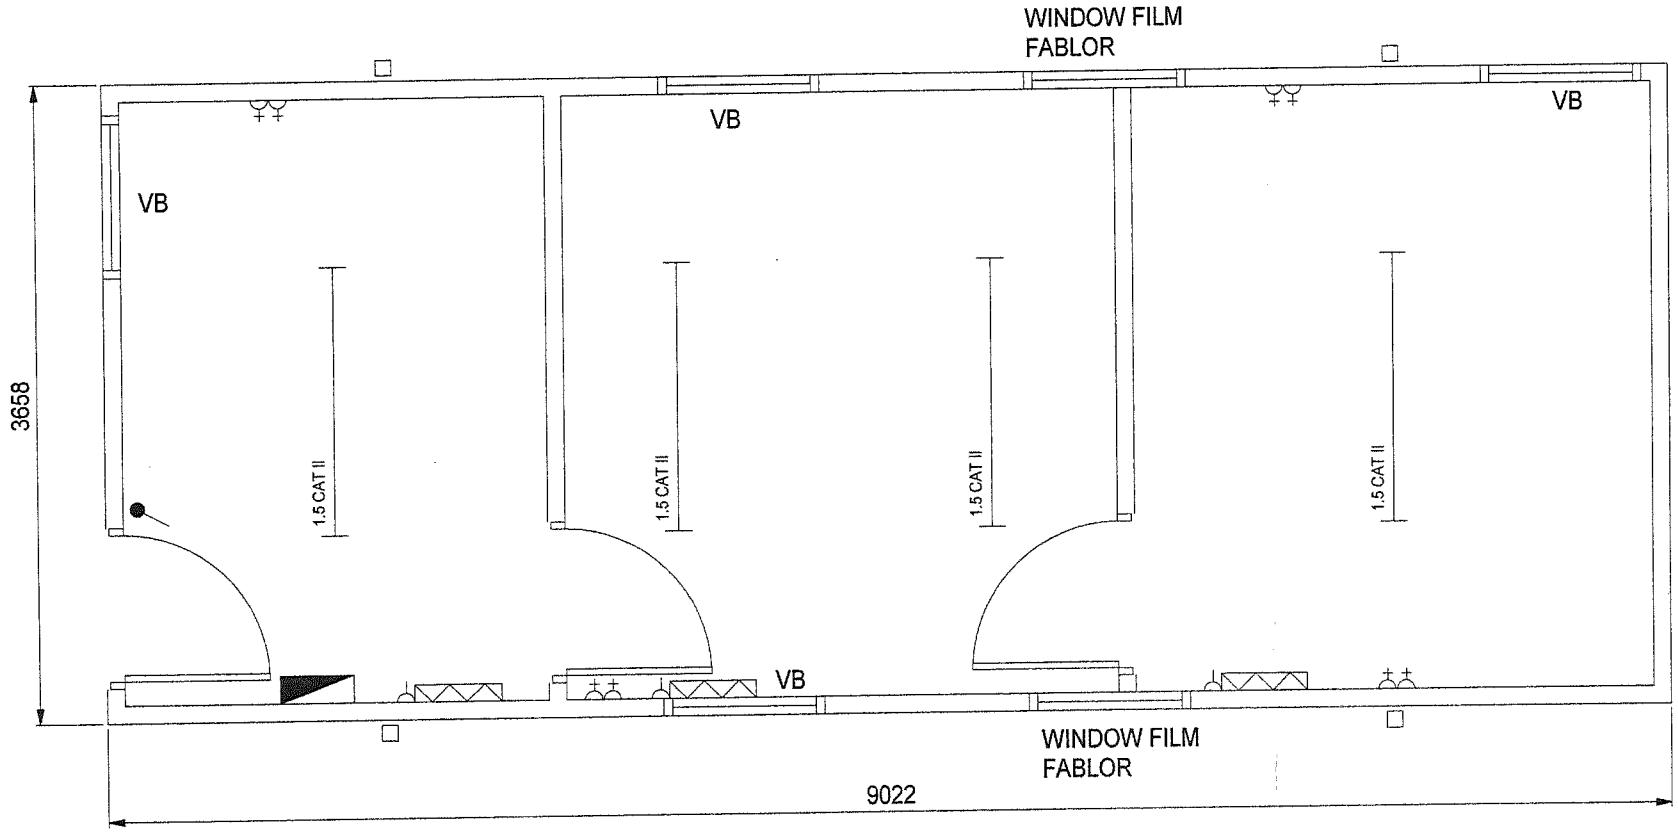

REV	DESCRIPTION	ITEM	CHG	DATE

KEYSPACE

Designers and manufacturers of
Special Purpose Built Modular Buildings

Keyspace Ltd
Raven Street
Hedon Road
Kingston upon Hull
HU9 1PP
Telephone : 01482 326565
Facsimile : 01482 216337
Email : sales@keyspace.co.uk

SCALE - 1 : 30

DRAWN MK

DATE 03/03/04

THIS DRAWING IS THE PROPERTY OF KEYSPACE LTD.
IT MUST NOT BE COPIED IN WHOLE OR IN PART OR
SENT TO A THIRD PARTY WITHOUT WRITTEN CONSENT

DRG.No.
H629

9022mm x 3658mm
KEYSPACE BUILDING