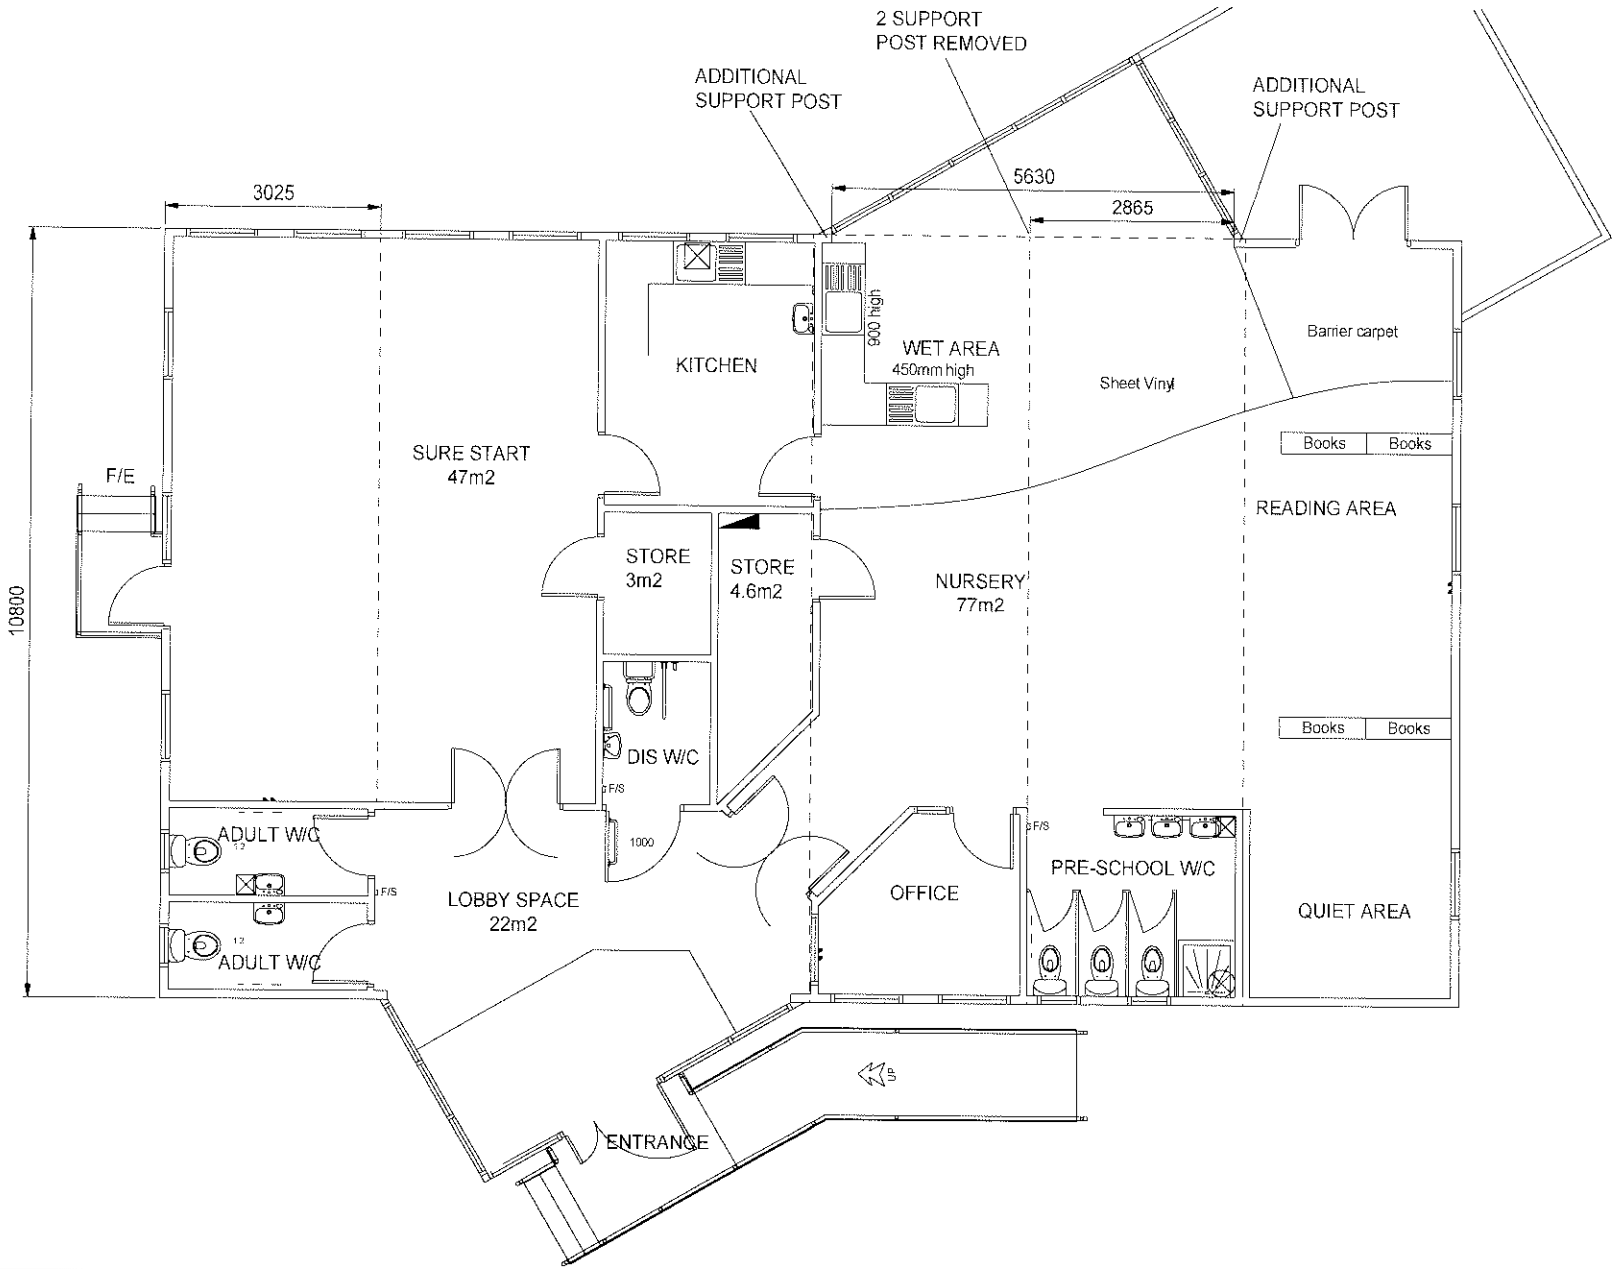

REV	DESCRIPTION	ITEM	CHG	DATE

KEYSPACE
Designers and manufacturers of Special Purpose Built Modular Buildings

Keyspace Ltd
Raven Street
Hedon Road
Kingston upon Hull
HU9 1PP
Telephone : 01482 326565
Facsimile : 01482 216337
Email : sales@keyspace.co.uk

SCALE -1 : 75(A3)

DRAWN MBC

DATE 01/10/04

THIS DRAWING IS THE PROPERTY OF KEYSPACE LTD.
IT MUST NOT BE COPIED IN WHOLE OR IN PART OR
SENT TO A THIRD PARTY WITHOUT WRITTEN CONSENT

DRG.No. H1009/2

SURE START & NURSERY
KEYSPACE BUILDING
18150mm x 10800mm